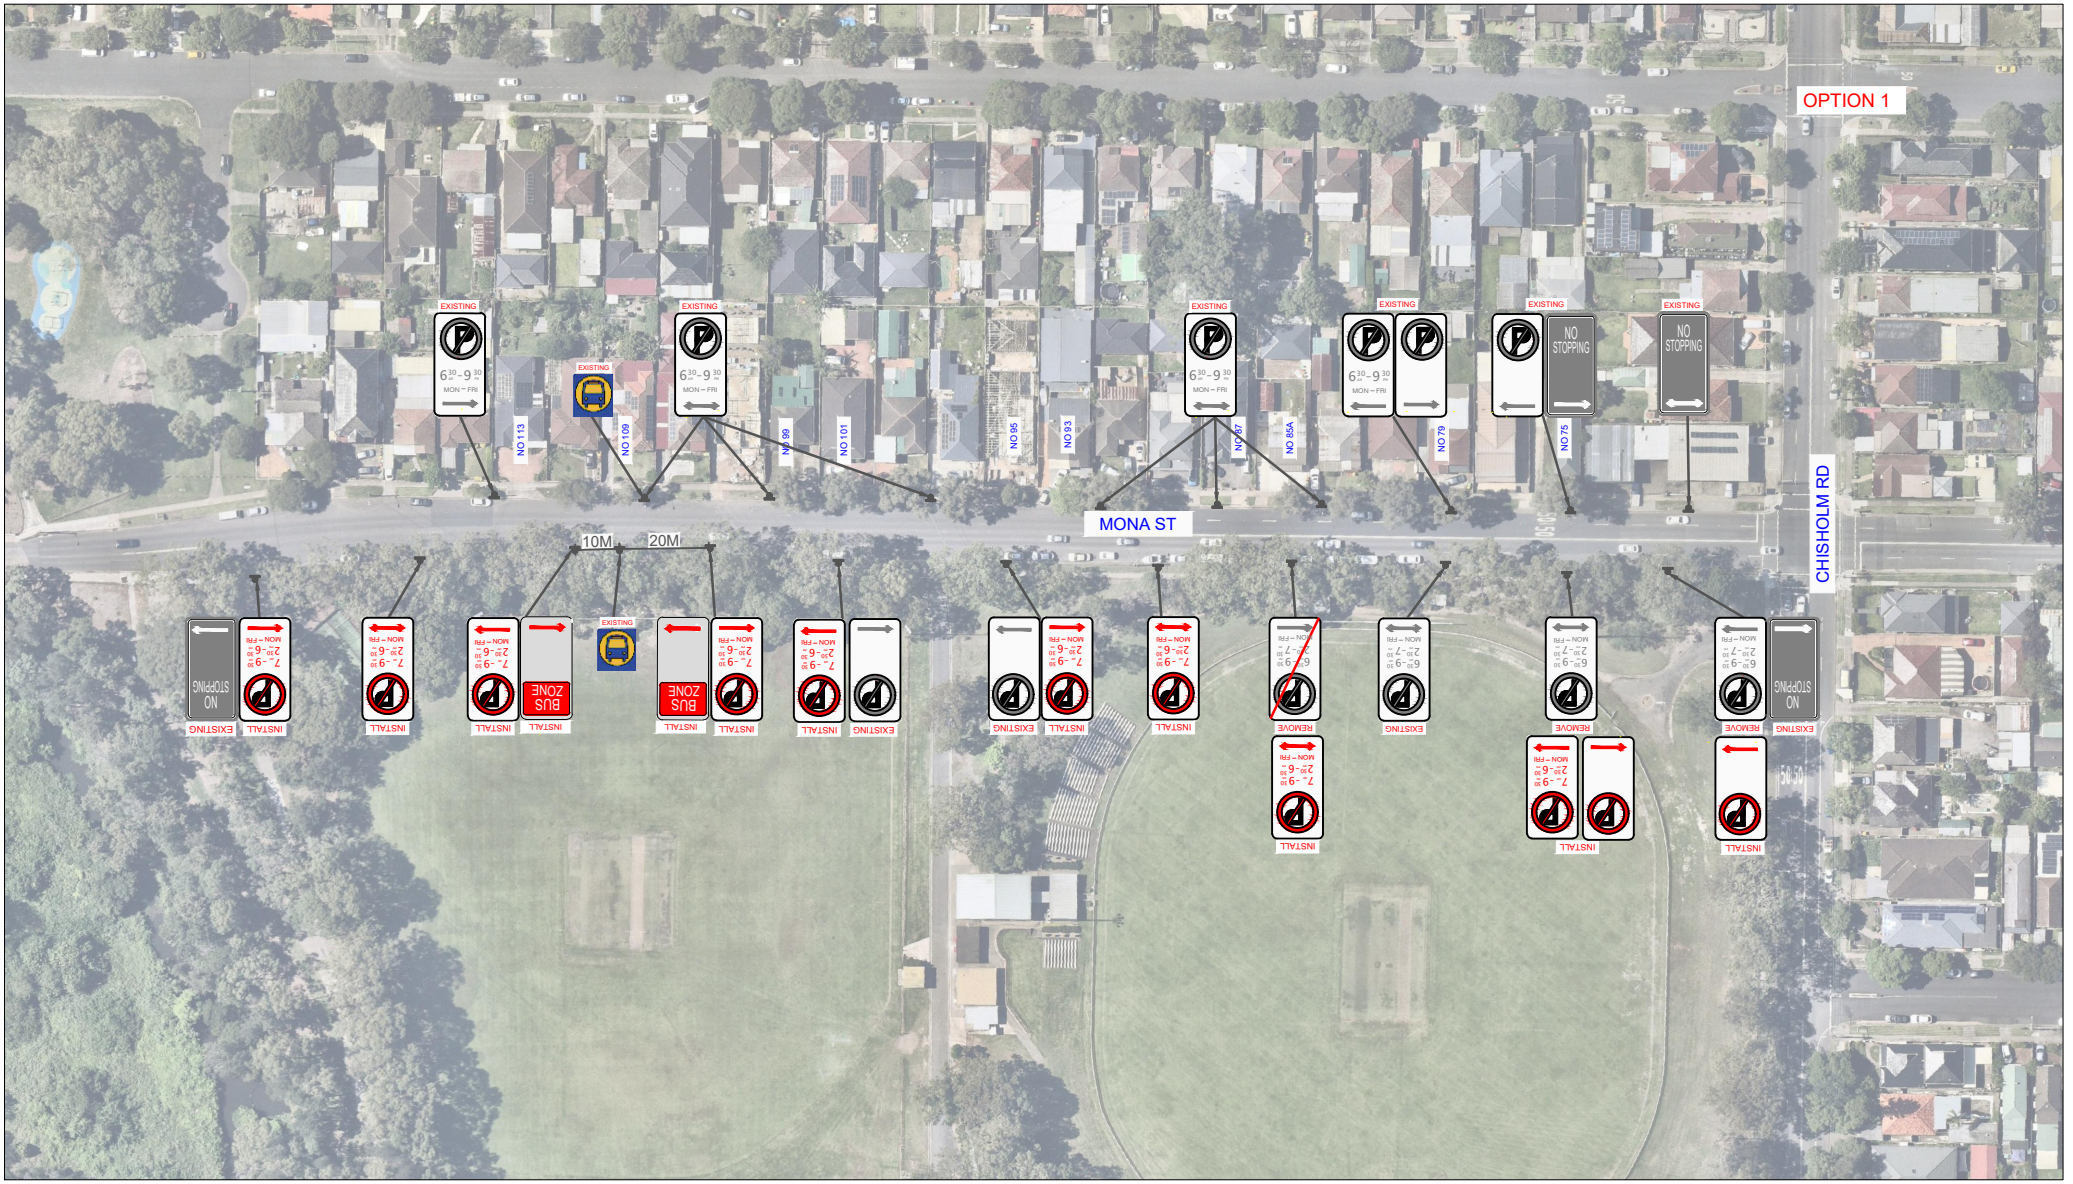

CUMBERLAND CITY COUNCIL

TITLE: MONA STREET, AUBURN - PROPOSED PARKING RESTRICTIONS - OPTION 1

File Number:		Date:	21/2/2025
Drawn By:	M.J	Scale:	NTS